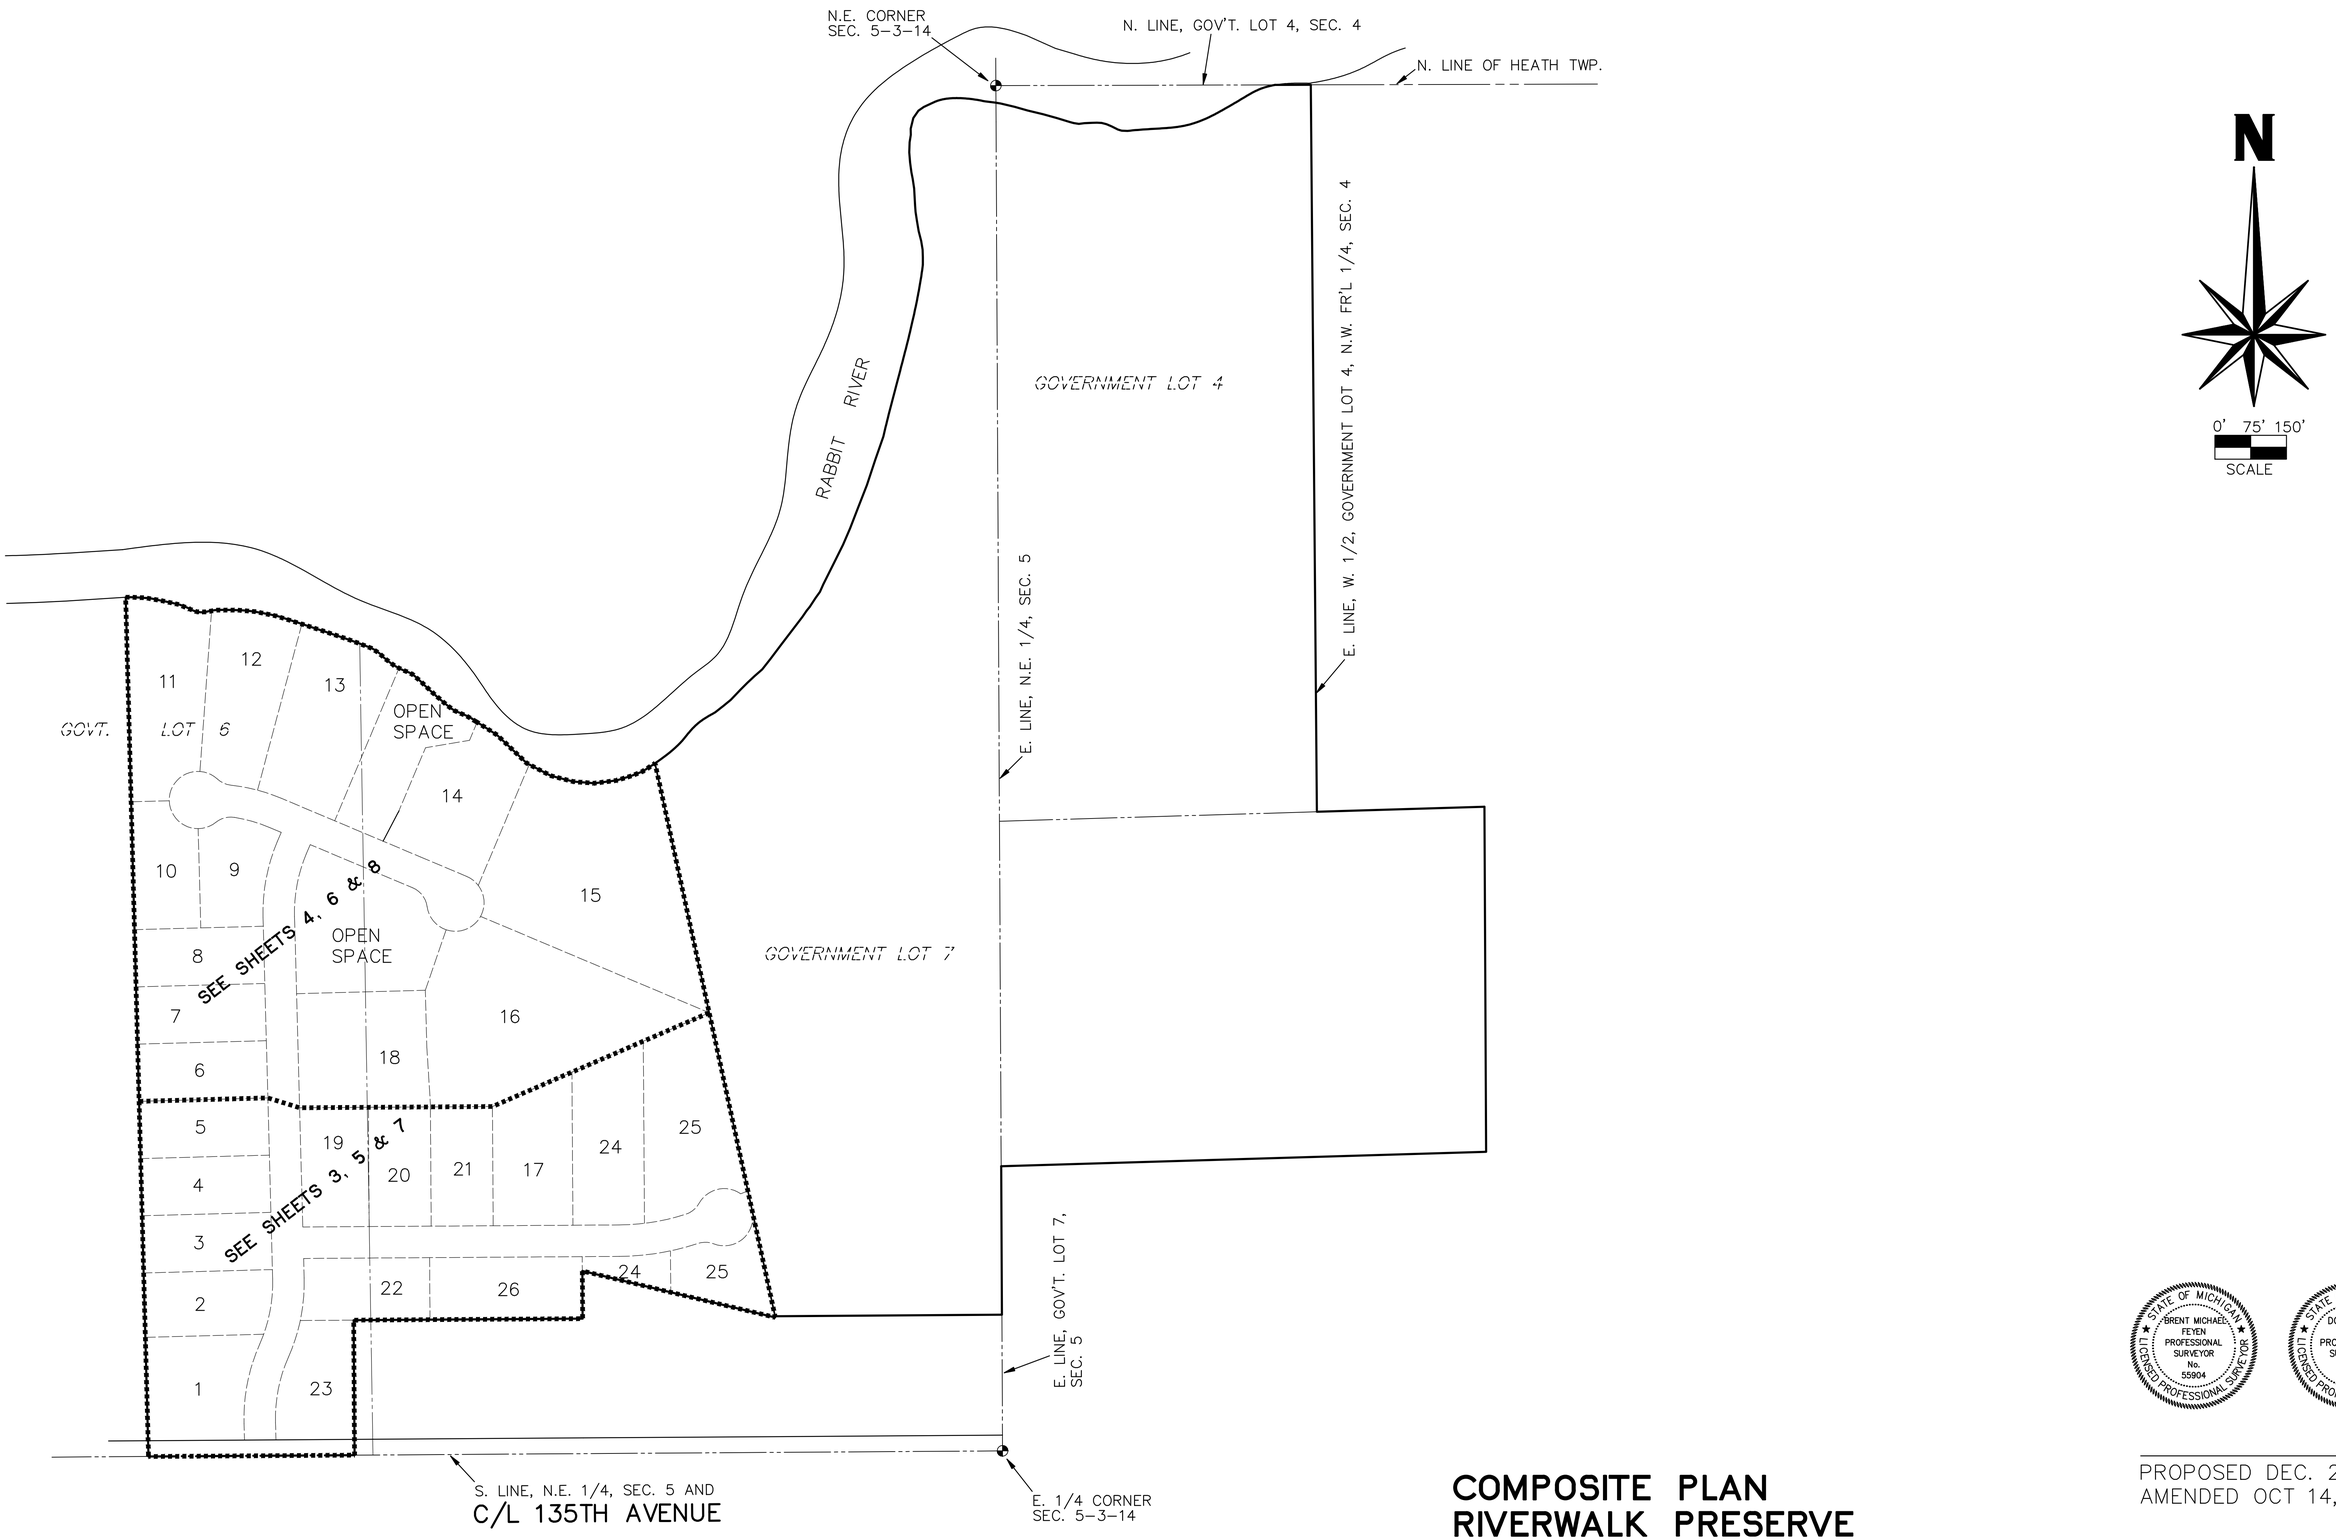

STATE OF MICHIGAN
BRENT MICHAEL FEYEN
PROFESSIONAL SURVEYOR
No. 55904
LICENSED PROFESSIONAL SURVEYOR

STATE OF MICHIGAN
DOUGLAS J. ROOT
PROFESSIONAL SURVEYOR
No. 41109
LICENSED PROFESSIONAL SURVEYOR

PROPOSED DEC. 21, 2006
AMENDED OCT 14, 2015

COMPOSITE PLAN
RIVERWALK PRESERVE

EXXEL ENGINEERING INC. 5252 CLYDE PARK S.W. GRAND RAPIDS MI 49509 SHEET 2